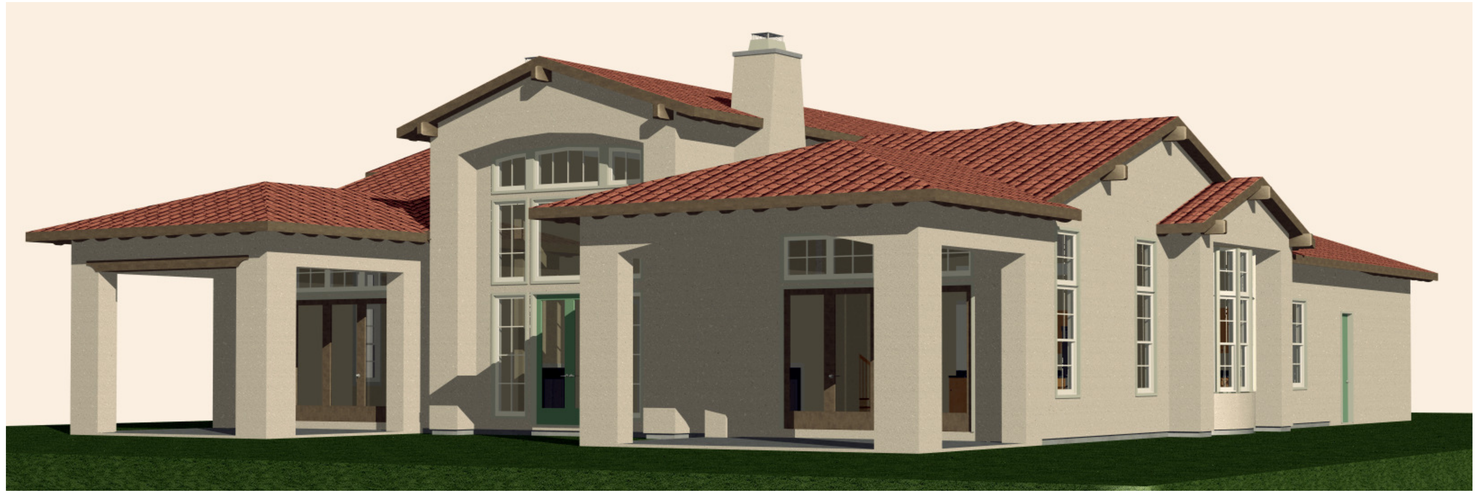

REAR PERSPECTIVE - VIEW 1

SCALE: N.T.S.

FRONT ELEVATION

SCALE: 1/4" = 1'-0"

RIGHT SIDE ELEVATION

SCALE: 1/4" = 1'-0"

REVISIONS	BY

AFFORDABLE DESIGN AND DRAFTING
BOB BELANGER, ARCHITECT
PHONE: (619) 442-1288
FAX: (619) 442-1288

THESE DRAWINGS ARE NOT APPROVED FOR CONSTRUCTION UNLESS APPROVED BY OWNER, STAMPED APPROVED BY THE LAKE MOOVALYA KEYS HOME OWNERS ASSOCIATION, AND STAMPED APPROVED BY THE LOCAL BUILDING AND PLANNING DEPARTMENTS, AND A BUILDING PERMIT HAS BEEN OBTAINED.

DRAWN: JH
CHECKED:
DATE:
SCALE: SHOWN

SHEET

OF SHEETS